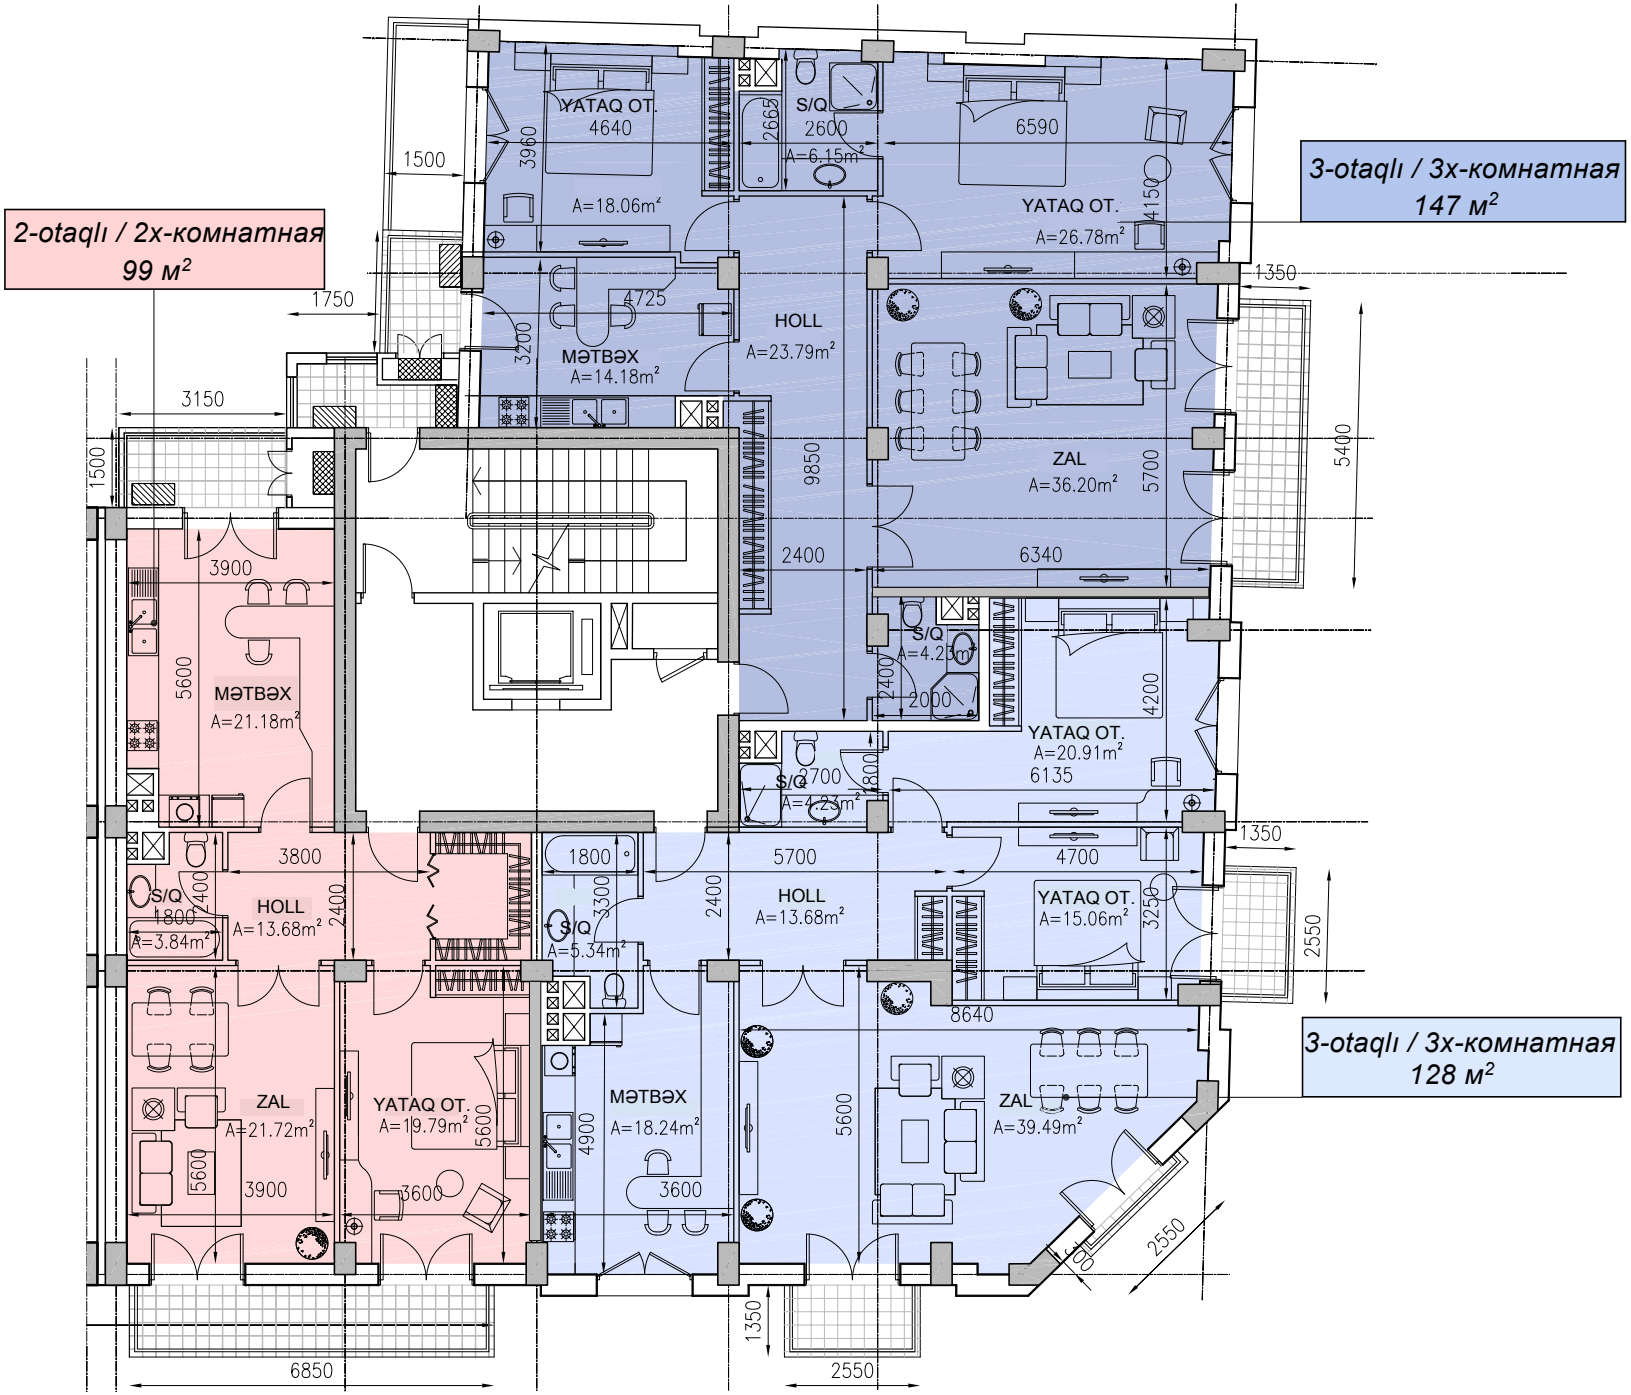

ATKINS

GENERAL NOTES:

1. THIS DRAWING IS THE COPYRIGHT OF WS ATKINS & PARTNERS OVERSEAS. IT IS NOT TO BE LOANED, COPIED OR USED WITHOUT THE ABOVE CONSULTANT'S AUTHORITY.
2. DO NOT SCALE FROM THE DRAWINGS.
3. ALL DIMENSIONS ARE IN MILLIMETERS AND LEVELS IN METERS UNLESS NOTED OTHERWISE. ALL DIMENSIONS TO BE VERIFIED ON SITE BY CONTRACTOR.
4. THIS DRAWING SHALL BE READ IN CONJUNCTION WITH ALL OTHER RELEVANT ARCHITECTURAL, STRUCTURAL, MECHANICAL, ELECTRICAL AND CIVIL DRAWINGS AND ALL RELEVANT SECTIONS OF THE SPECIFICATION.

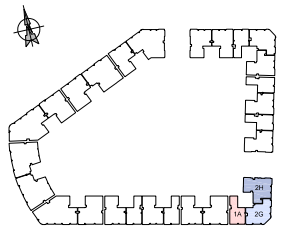

Rev	Description	Drawn	Checked	Authorised