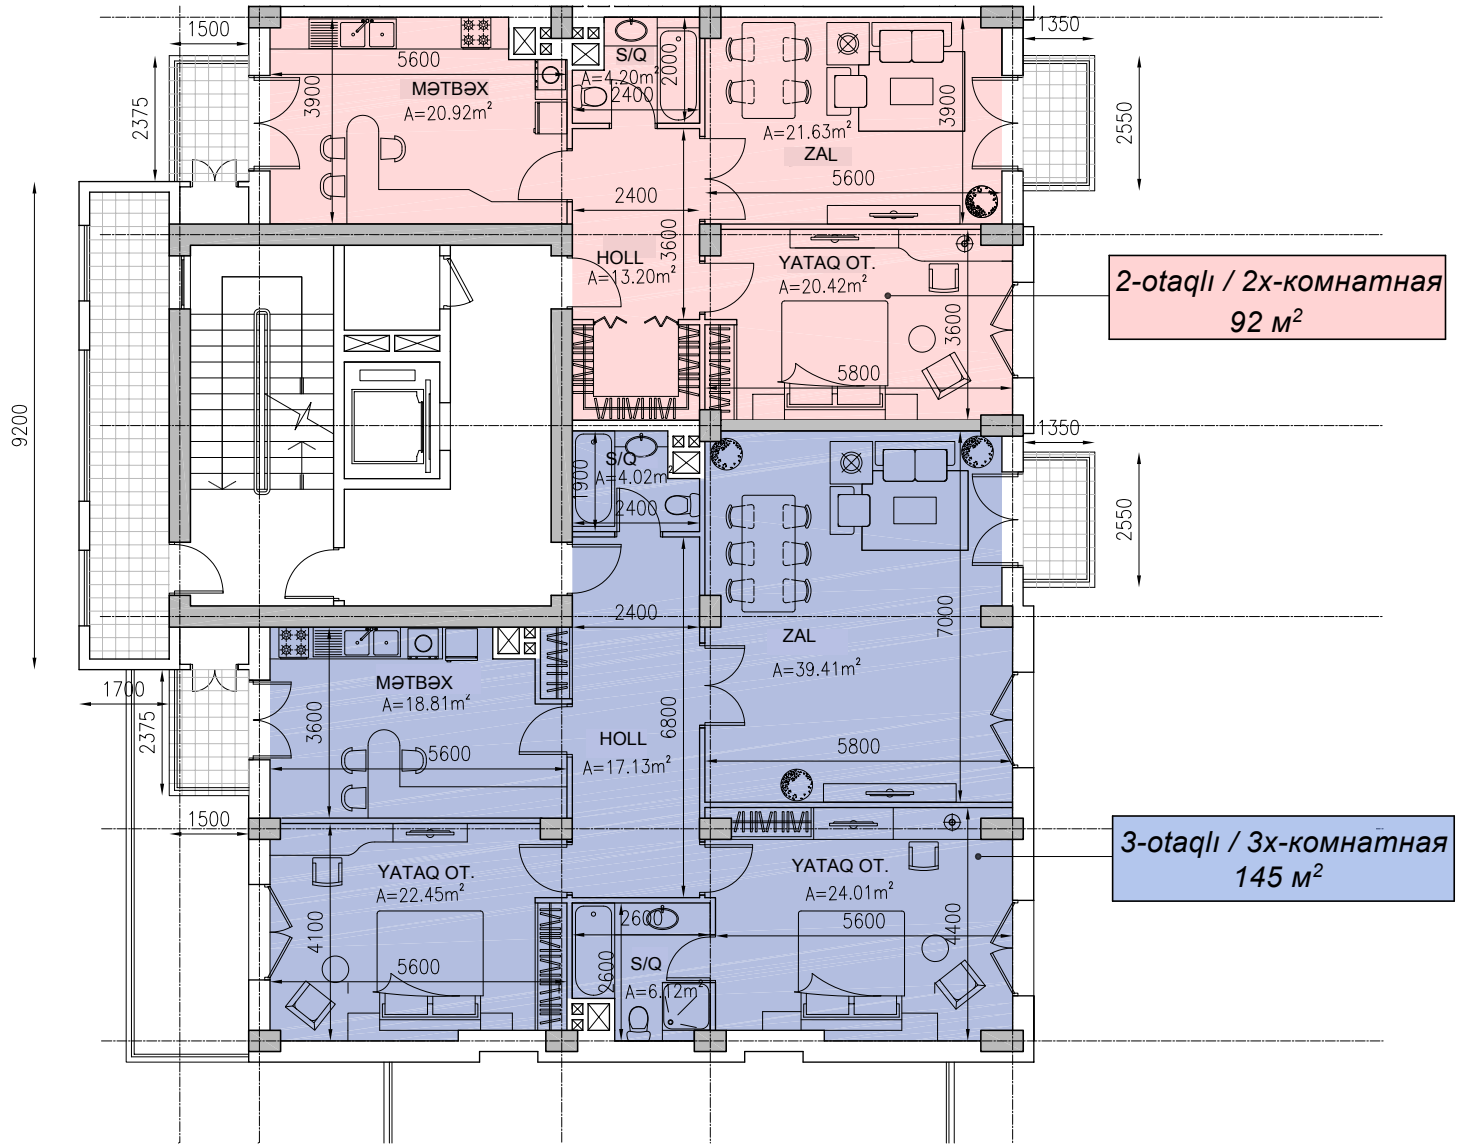

ATKINS

GENERAL NOTES:

1. THIS DRAWING IS THE COPYRIGHT OF WS ATKINS & PARTNERS OVERSEAS UNLESS AND MUST NOT BE REPRODUCED, COPIED OR USED WITHOUT THE PRIOR CONSENT OF THE AUTHORS.
2. DO NOT SCALE FROM THE DRAWING.
3. ALL DIMENSIONS ARE IN MILLIMETERS AND LEVELS IN METERS UNLESS NOTED OTHERWISE. ALL DIMENSIONS TO BE VERIFIED ON SITE & APPROVED BY THE ENGINEER.
4. THIS DRAWING SHOULD BE READ IN CONJUNCTION WITH OTHER RELEVANT ARCHITECTURAL, STRUCTURAL, MECHANICAL, ELECTRICAL AND CIVIL DRAWINGS AND ALL RELEVANT SECTIONS OF THE SPECIFICATION.

KEYPLAN:

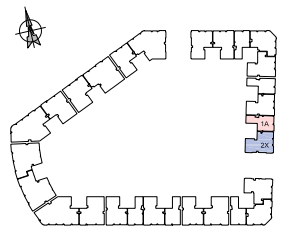

Rev	Description	Drawn	Checked	Authorised
FOR APPROVAL		A	12.11.13	ATA
Purpose of issue		Rev	Date	Authorised

Project:

TYPICAL BUILDING
WHITE CITY - BAKU - AZERBAIJAN
PLOT BW22

Client:

BAKU WHITE CITY

Consultant:

WS Atkins & Partners Overseas

KHALID BIN AL-WALID ROAD
P.O.BOX 5620, DUBAI
UNITED ARAB EMIRATES

TELEPHONE +971 4405 0300
FAX +971 4405 5901
EMAIL officedubai@atkinsglobal.com

Drawing title:

PLOT BW22

TYPICAL FLOOR PART PLAN
(13 of 13)

Original Scale	Drawn	Checked	Authorised	Size
1:50	AC	CA	CJC	A1
	Date: 11.06.13	Date: 24.06.13	Date: 24.06.13	

Drawing Number: **5083407/A/BW22/1063** Rev: **A**